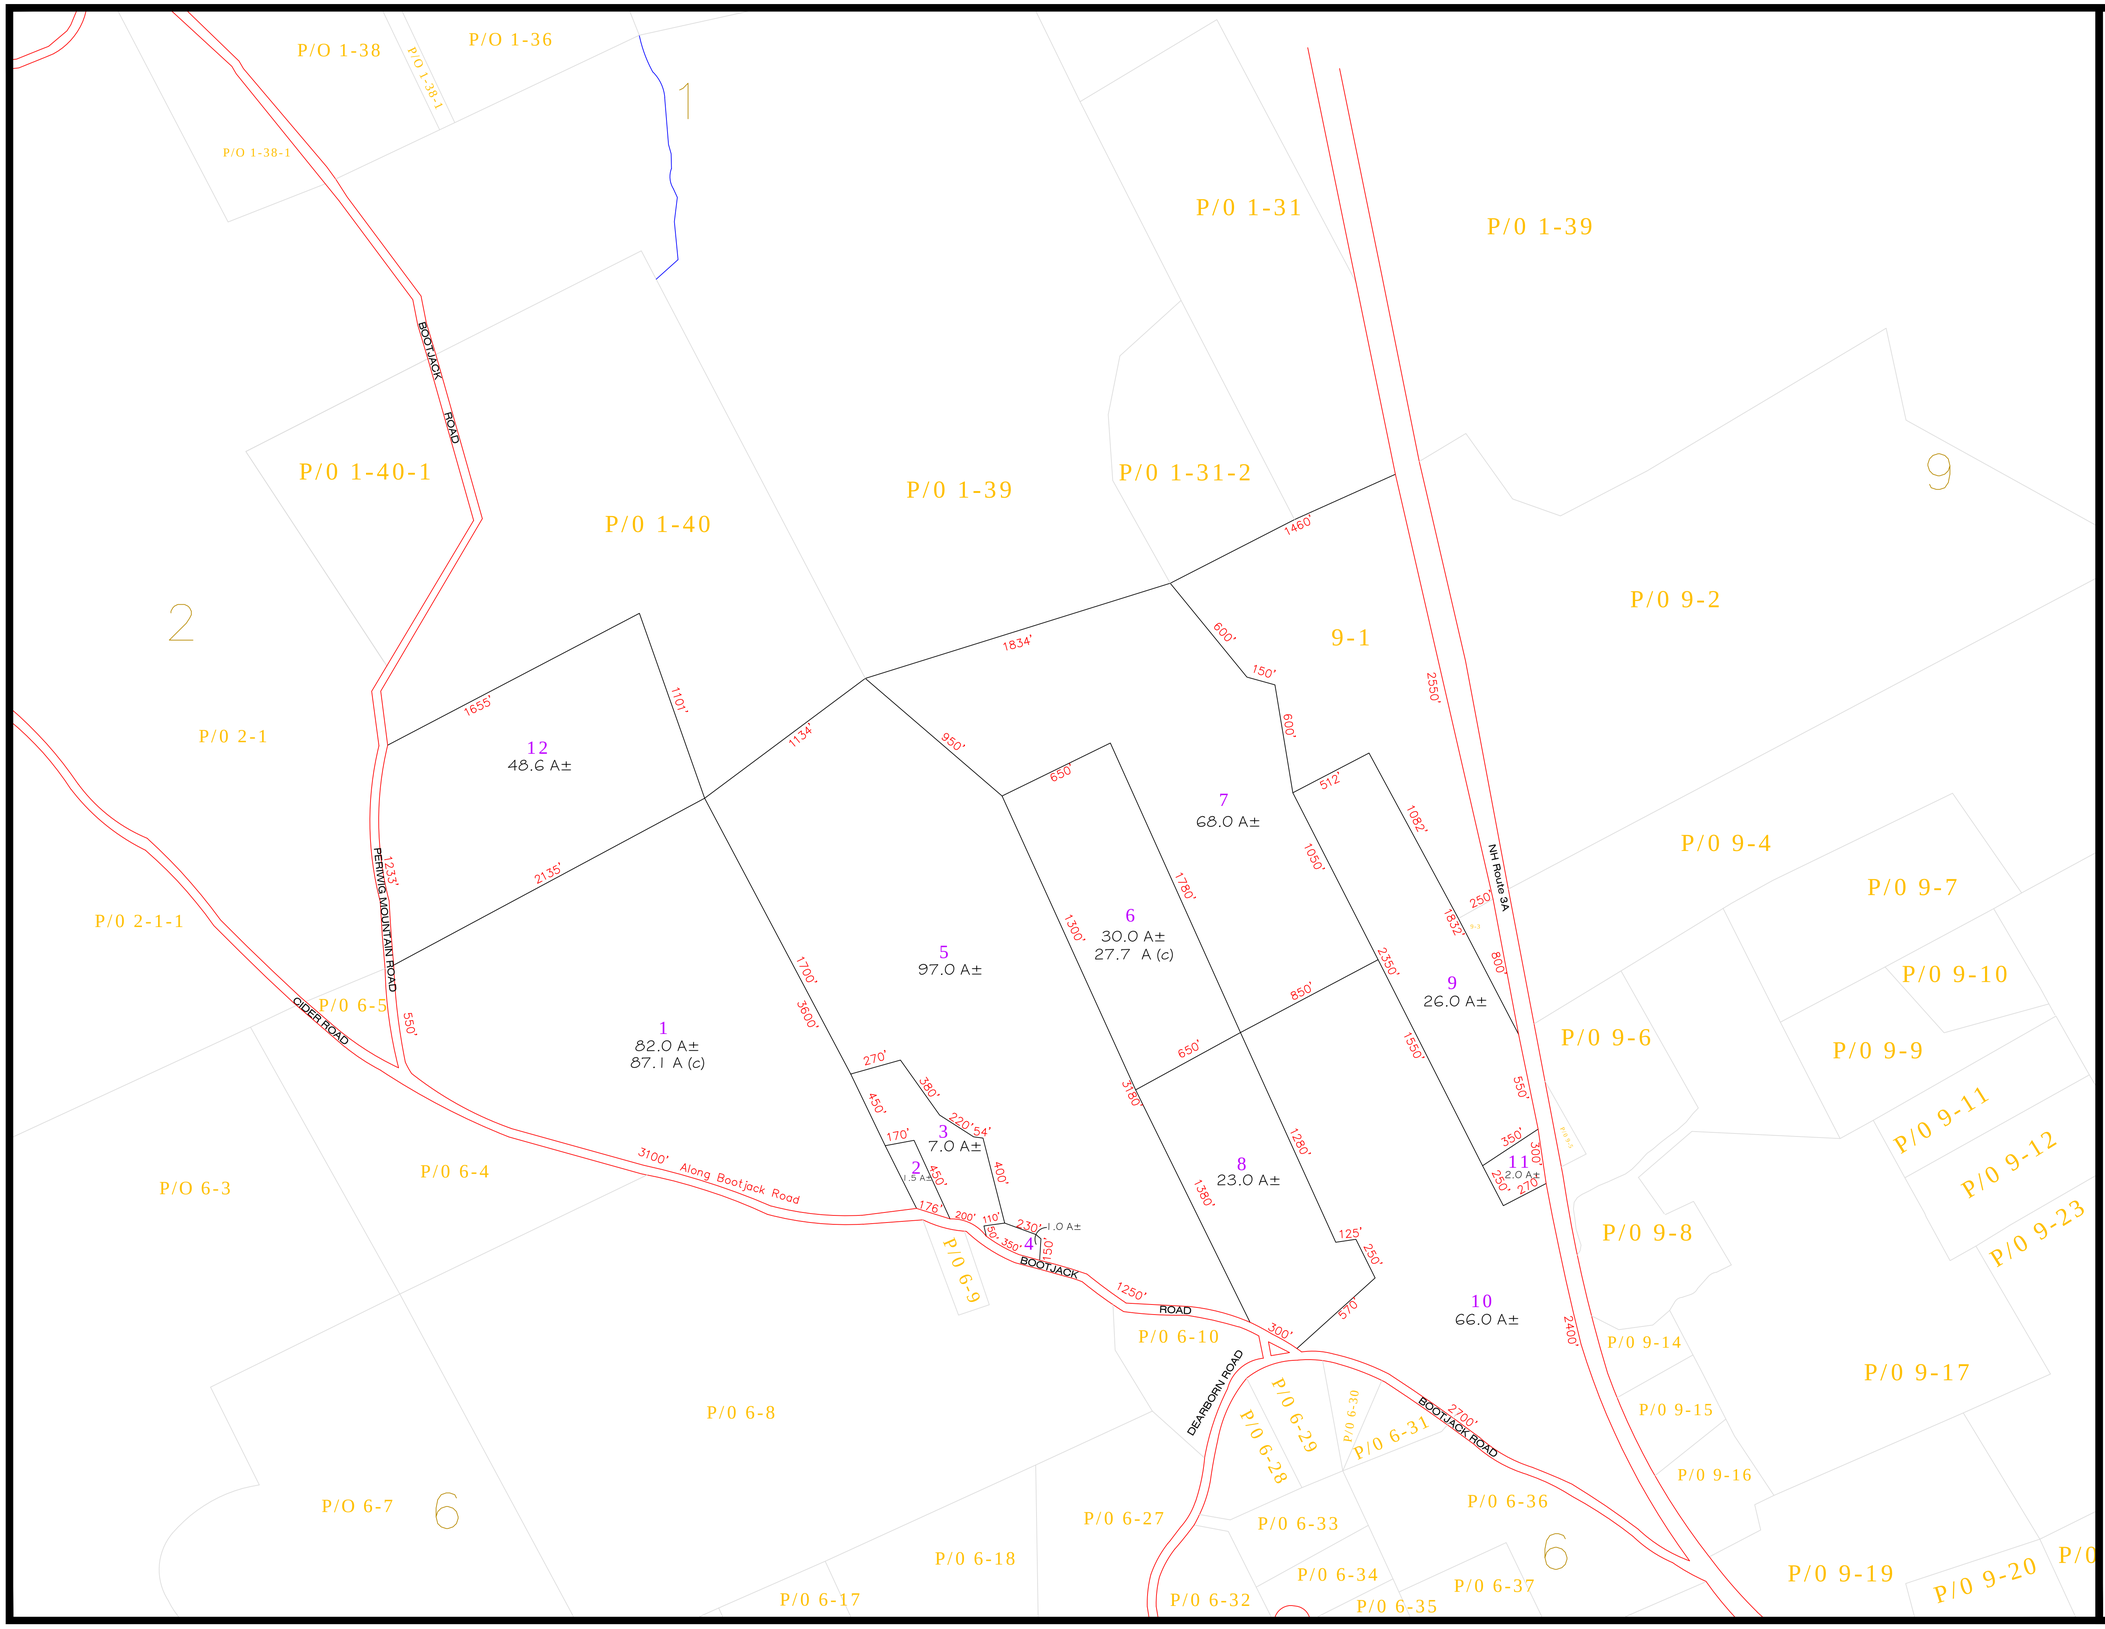


Terra-Map

A Division Of

**Avitar Associates of New England, Inc.**

Legend

| | |
|---|---|
| Parcel Numbers | 22 |
| Adjacent Maps | 11 |
| Match Line | |
| Dimensions | 145' |
| Sub Divisions | 2 |
| Parcel Boundary | |
| Town Boundary | |
| Private Road | |
| Right-Of-Way | |
| Stone Wall | |

N

TOWN OF HILL, N.H.
HILL, NEW HAMPSHIRE
INCORPORATED AS NEW CHESTER, 1753

For Assessment Purposes
Not to be used
for Conveyances

PROPERTY MAP
TOWN OF HILL
MERRIMACK COUNTY
NEW HAMPSHIRE
April 1, 2008

400 0 400 800 1200
FEET

5